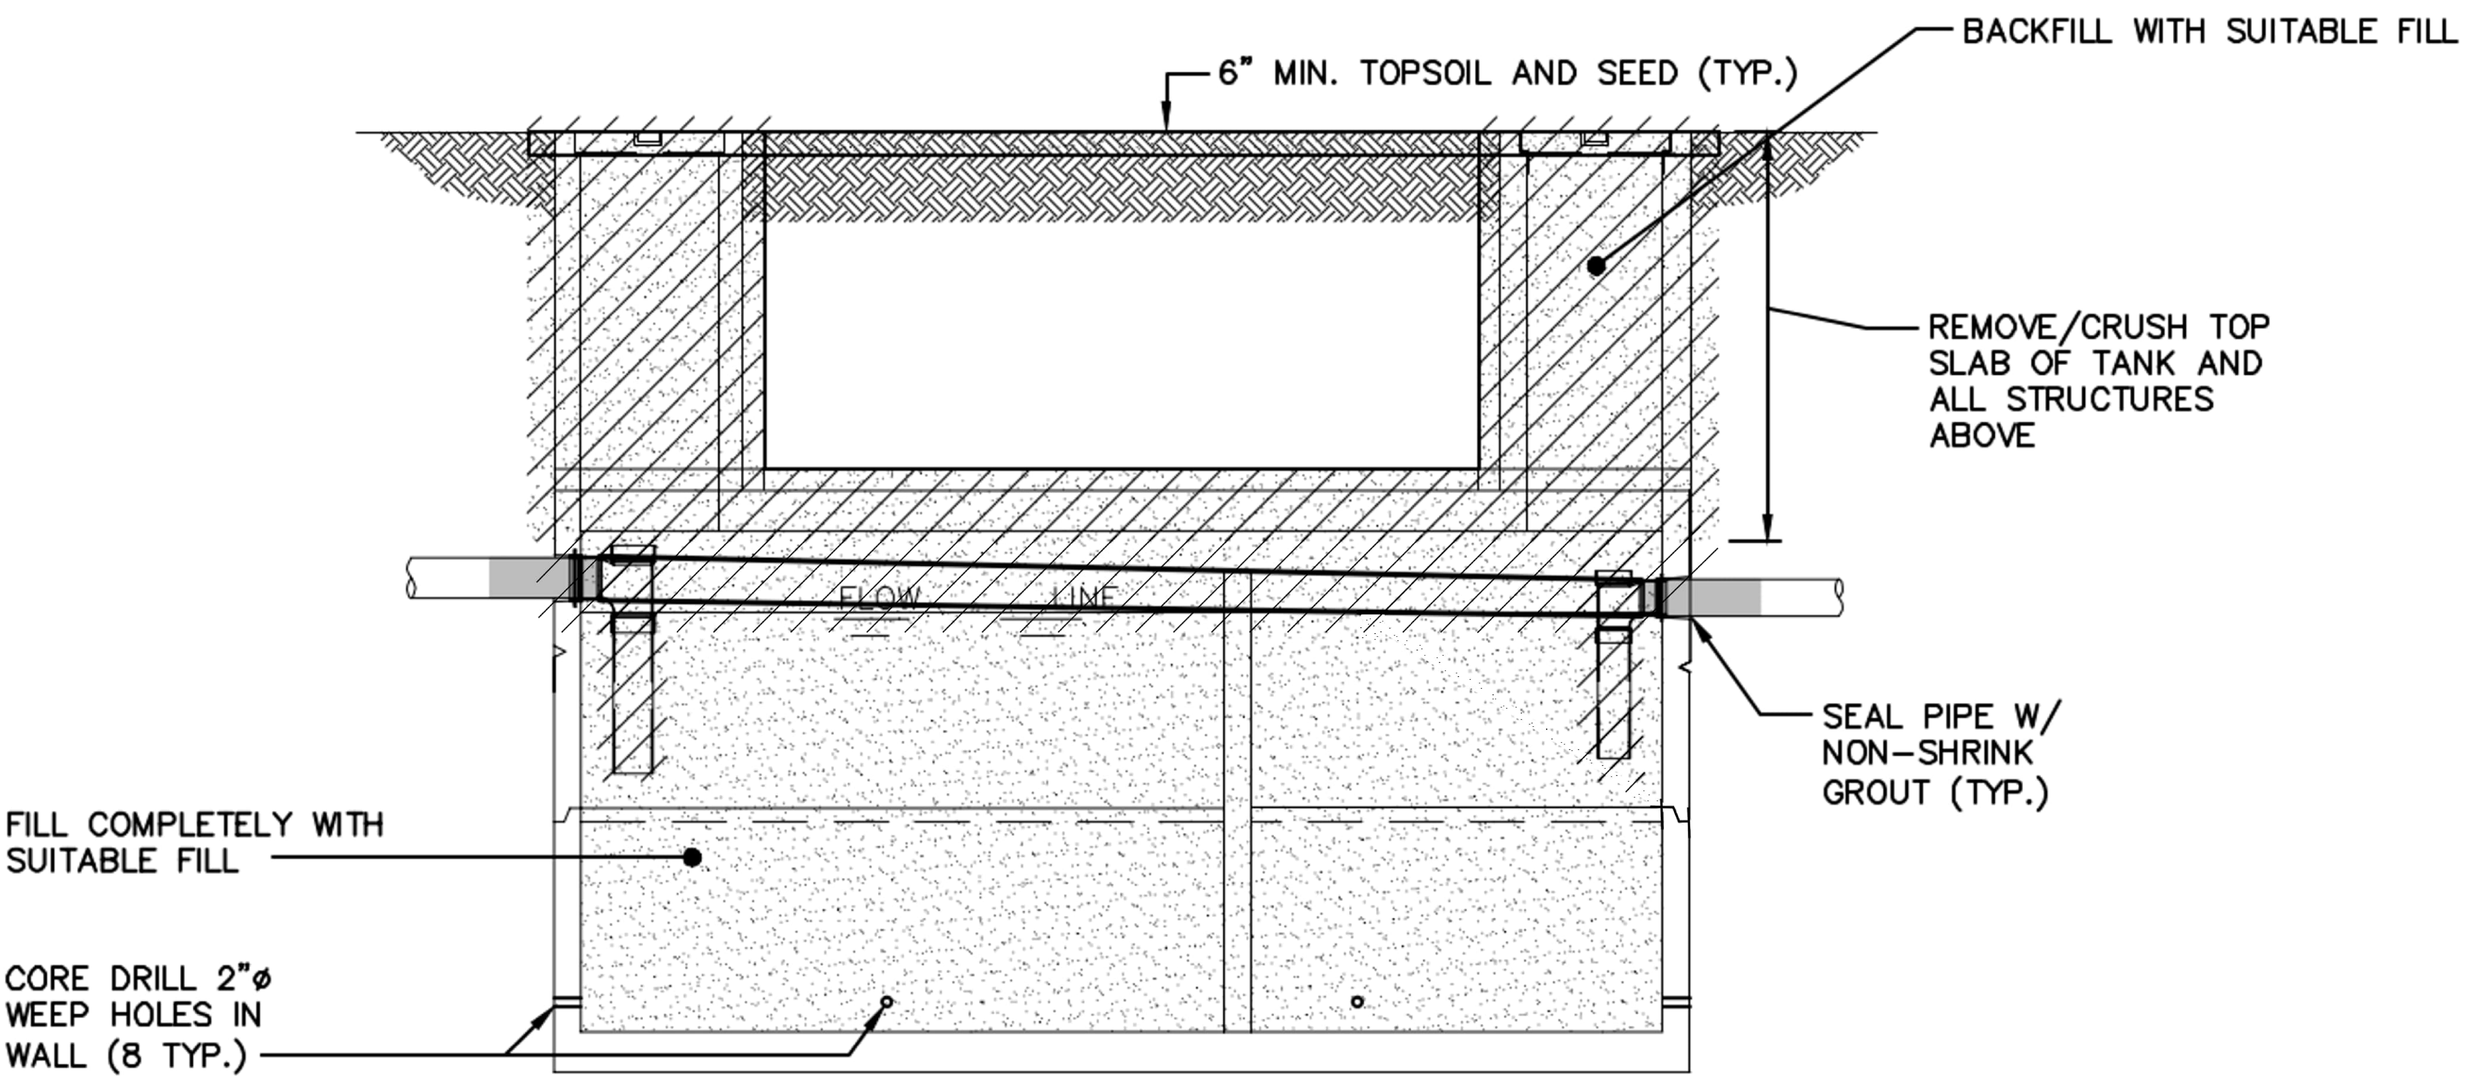

TYPICAL EXISTING SEPTIC TANK – DECOMMISSIONING SECTION

1 / G-32

NOT TO SCALE